



PRELIMINARY

SIMPLE MEDIAN PLANTING



GEOMETRIC PATTERNS



LAYERED STRAPPY PLANTING



SIMPLE MASS PLANTING

BRIGHT COLOURED PLANTING




TEXTURED PLANTING

PRELIMINARY


LOW PLANTING



SIMPLE ALTERNATIVE PALETTE

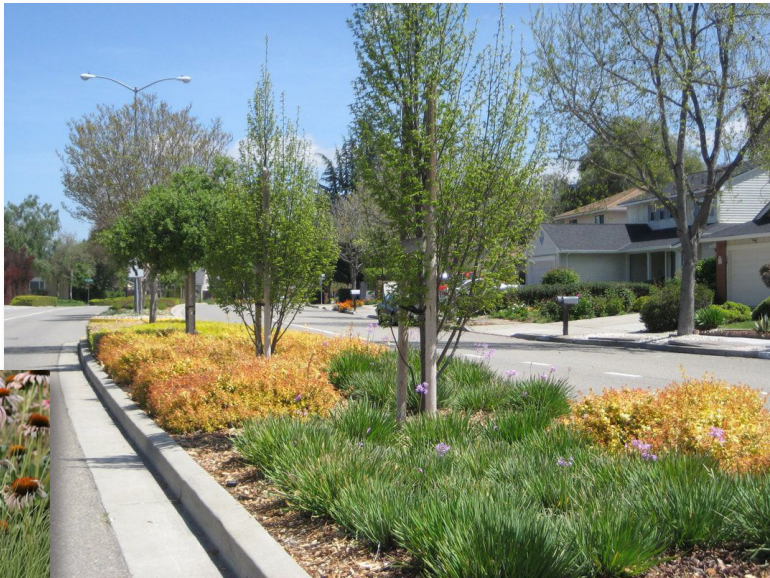

CORTEN STEEL EDGING MATCHING
ENTRY SIGNAGE

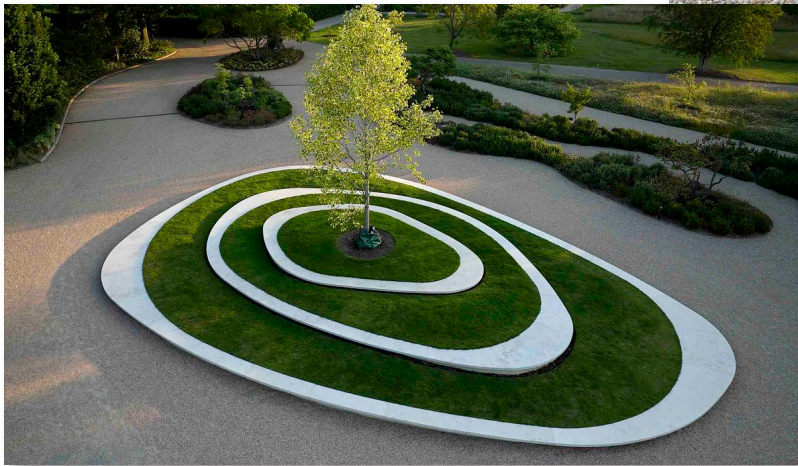

FREE FORM GEOMETIRC SHAPES



DENSE MASS PLANTING

PRELIMINARY

LOCAL ABORIGINAL ARTWORKS



ABSTRACT REPRESENTATIONS WITH BRIGHT COLOURS



LARGER LIGHTER STRUCTURE



CORTEN MATERIALITY



ROADSIDE SCULPTURE VISIBLE FROM LARGE DISTANCE

PRELIMINARY



CLIENT



LANDSCAPE ARCHITECT

GRIFFITH CBD UPGRADE
GRIFFITH NSW

PROJECT


PRECEDENT IMAGERY

DRAWING TITLE

DRAWING No	LS03
REV	A
DATE	03.07.2025
PROJECT No	J26-01342
DRAWN BY	TR

PLANT SPECIES

CODE	SPECIES	MATURE SIZE (HxW)	BEST PLANTING TIME
TREES			
1	Fraxinus angustifolia 'Raywood' (Claret Ash)	12 x 7	April- September
2	Lagerstroemia x L. fauriei 'Biloxi' (Biloxi Crepe Myrtle)	7 x 5	July- September
SHRUBS			
3	Grevillea rosmarinifolia 'Crimson Villea'	0.8 x 0.8	April- October
4	Lomandra longifolia 'Katrinus Deluxe' (Katrinus Deluxe Mat Rush)	0.7 x 0.7	March- November
5	Lomandra longifolia 'Shara' (Shara Mat Rush)	0.5 x 0.5	August- November
6	Liriope muscari 'Amethyst' (Amethyst Lily Turf)	0.5 x 0.5	April-May, September-November
GROUNDCOVERS			
7	Convolvulus cneorum (Silver Bush)	0.6 x 0.9	September- March
8	Drosanthemum floribundum (Dew Flower)	0.2 x 1	September- February
9	Myoporum parvifolium 'Yareena' (Creeping Boobialla)	0.2 x 1.5	March- November
10	Chrysocephalum apiculatum 'Yellow Buttons'	0.4 x 0.5	September- November, March- May
GRASS			
-	Stenotaphrum secundatum (Buffalo Grass)	0.3 x -	September- November

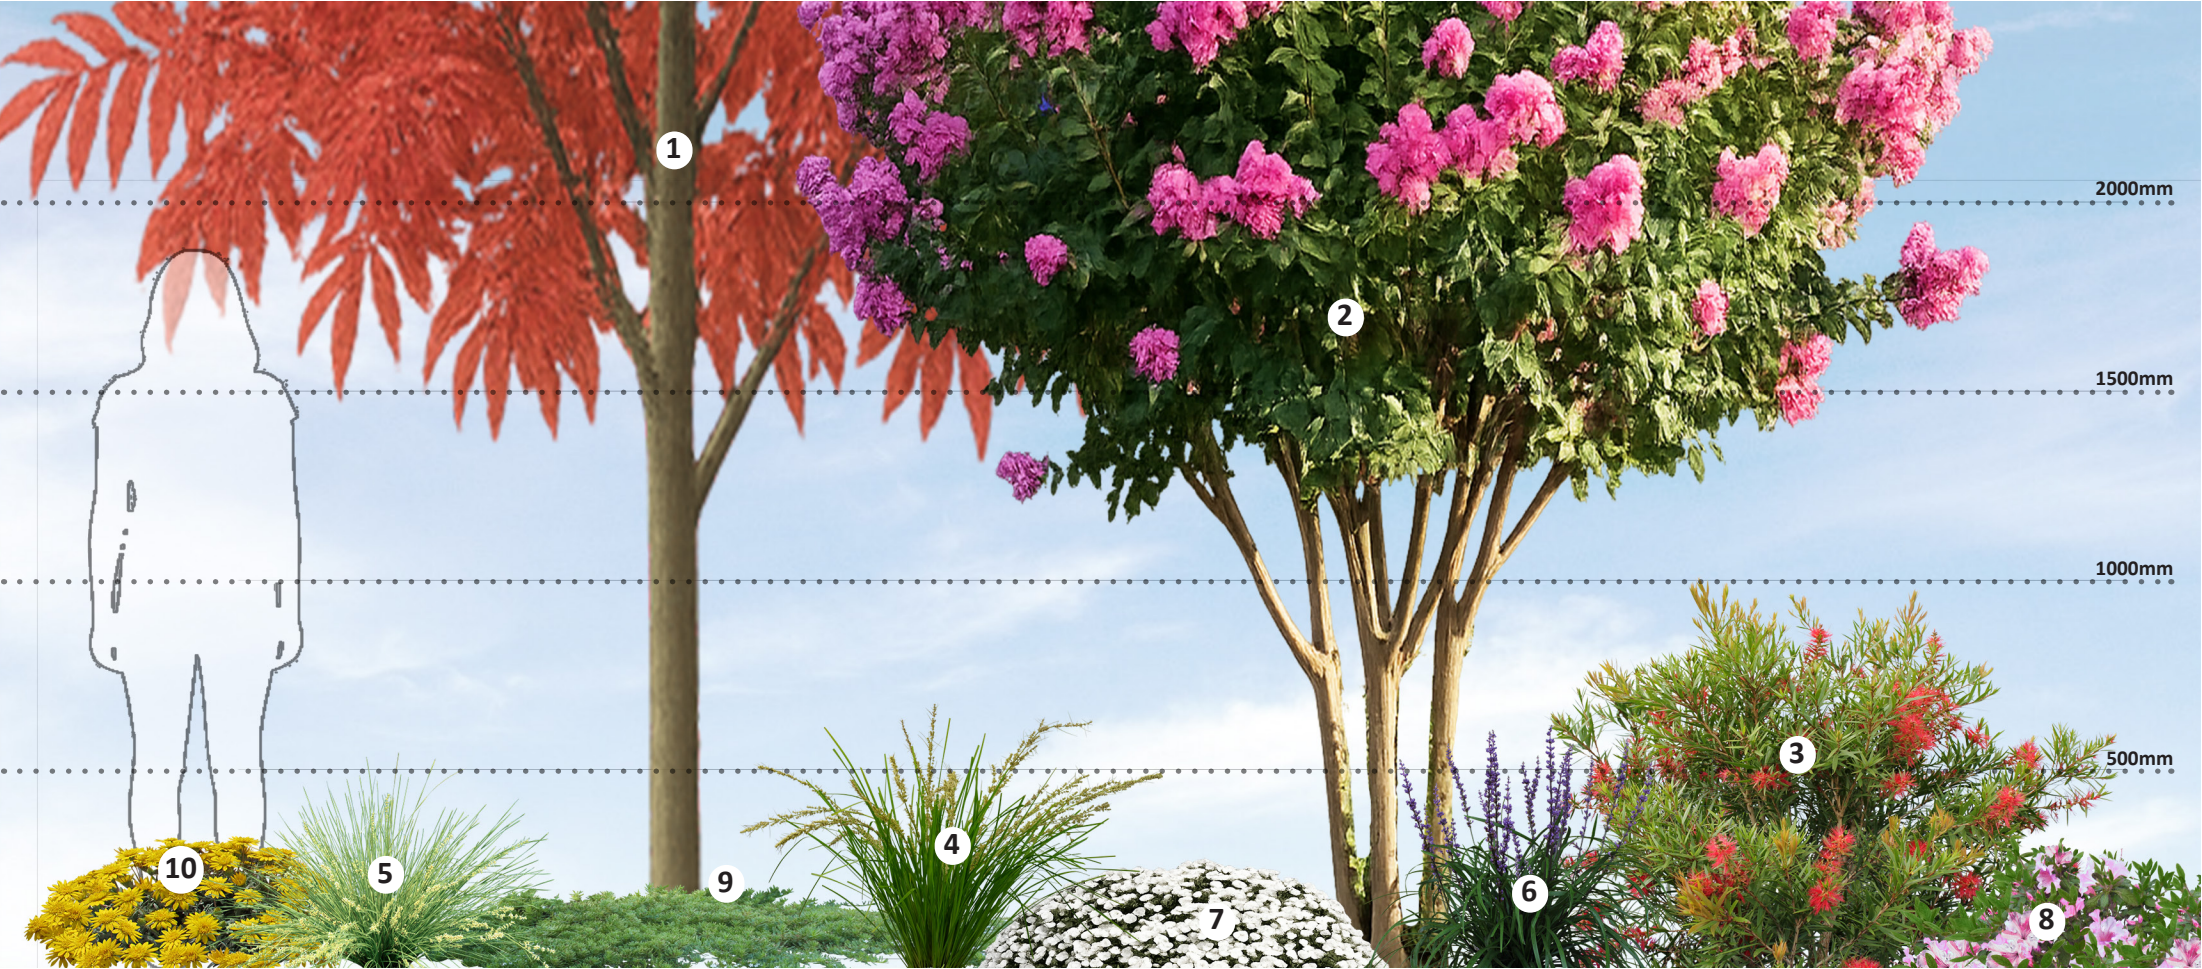

SECTION

PRELIMINARY



CLIENT



LANDSCAPE ARCHITECT


GRIFFITH CBD UPGRADE
GRIFFITH NSW

PROJECT


CONCEPT DESIGN OPTION 2
- PLANT SCHEDULE & SECTION

DRAWING TITLE


DRAWING No	LS04
REV	A
DATE	03.07.2025
PROJECT No	J26-01342
DRAWN BY	TR

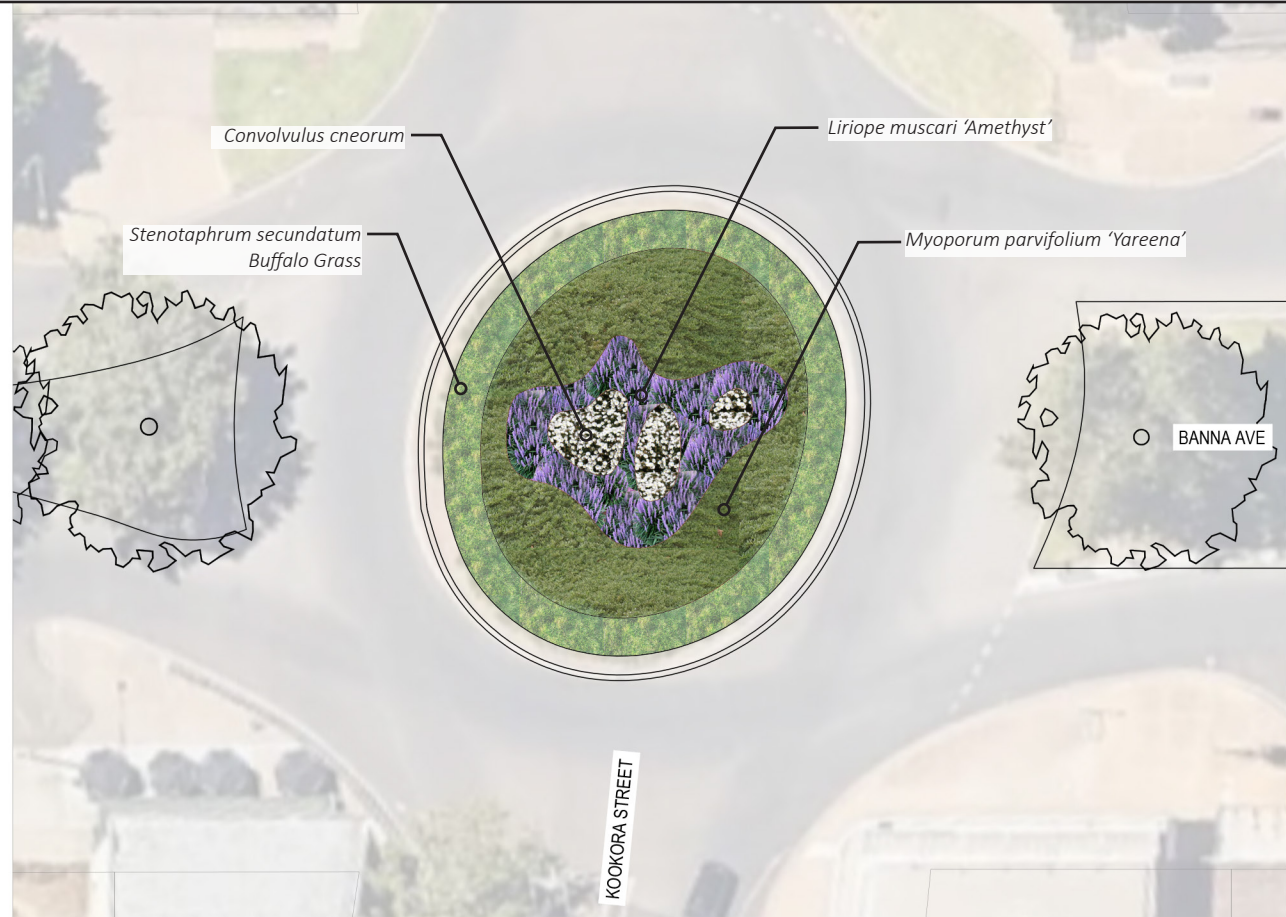


KOOKORA STREET ROUNDABOUT

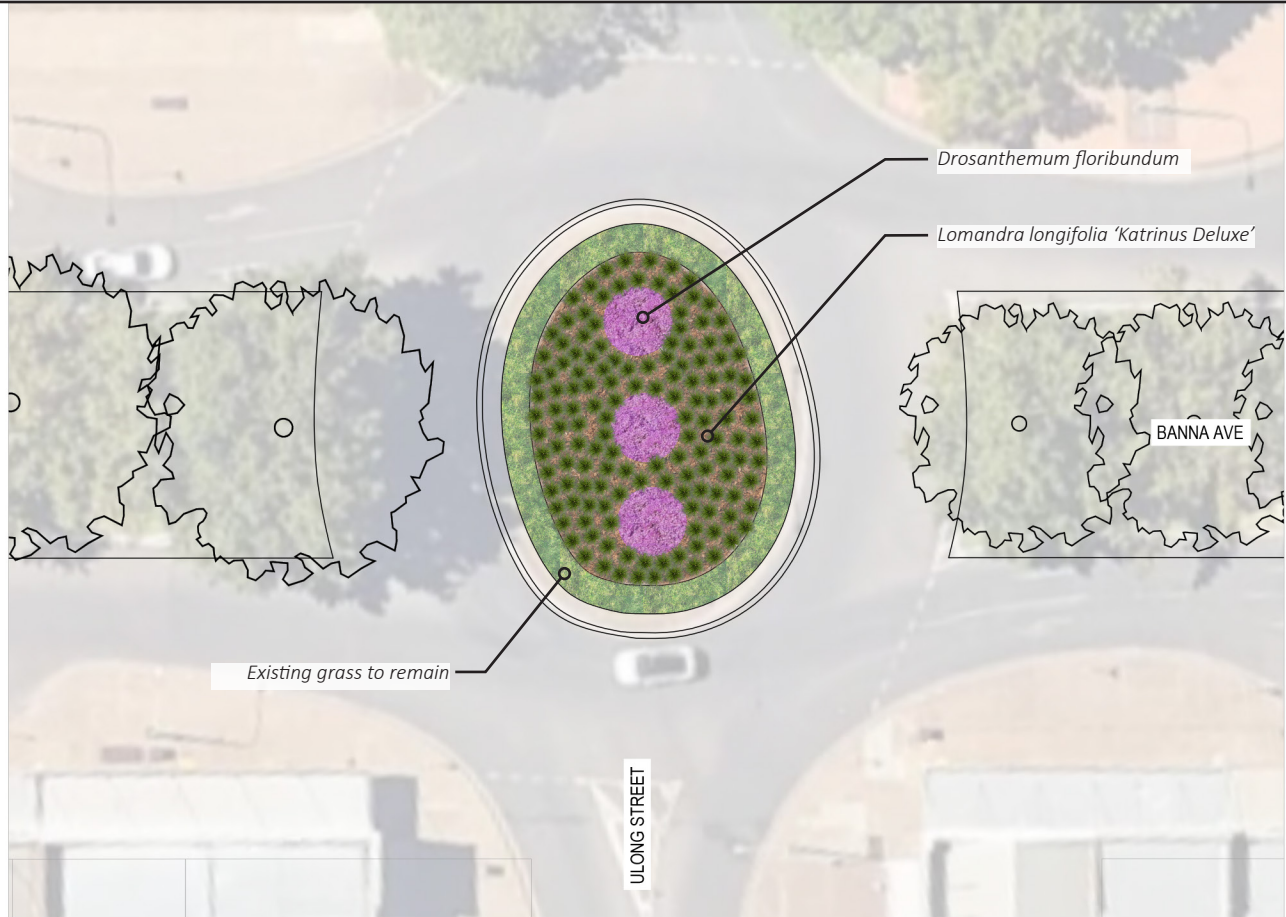

ULONG STREET ROUNDABOUT

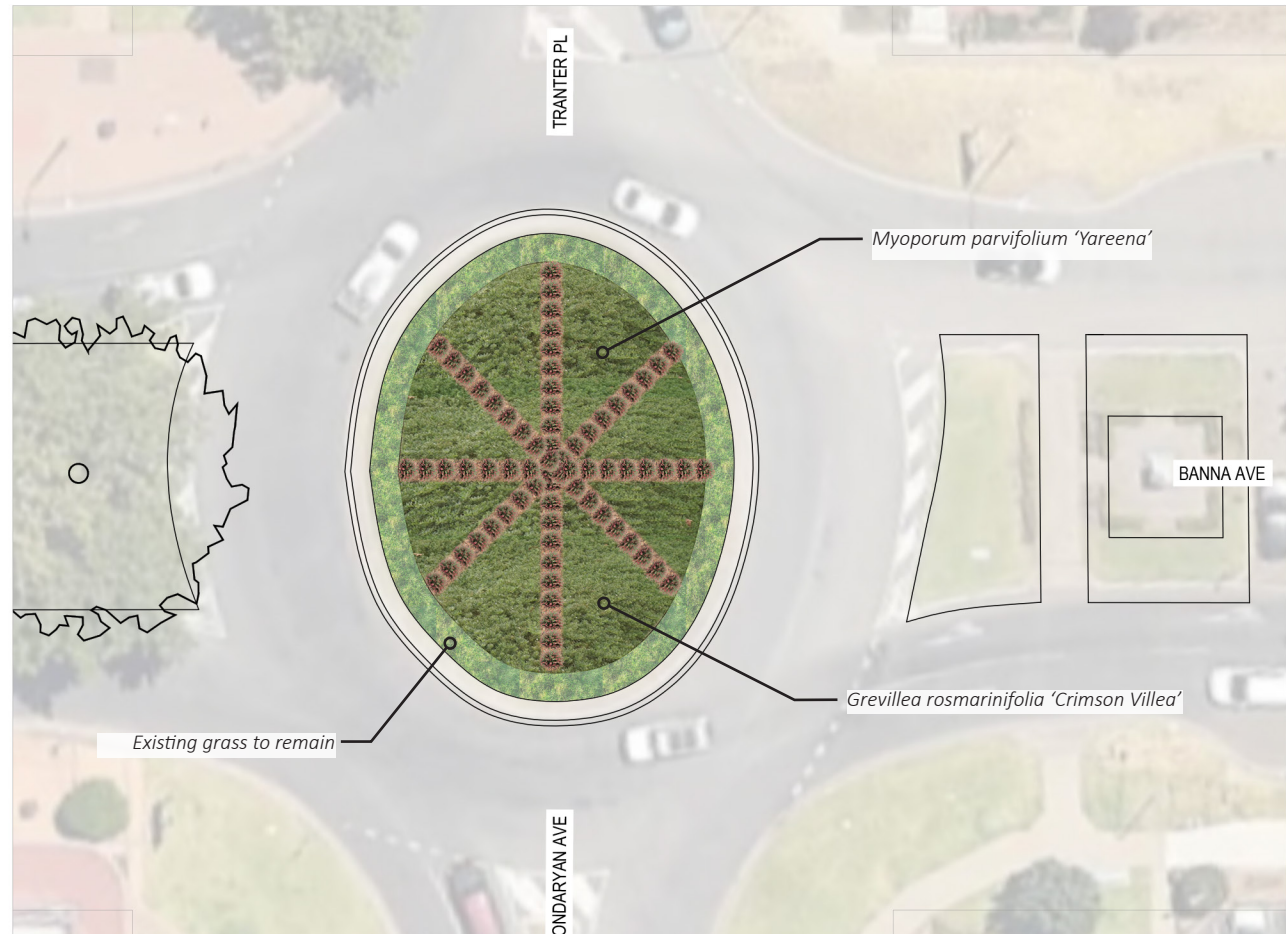


JONDARYAN AVENUE ROUNDABOUT

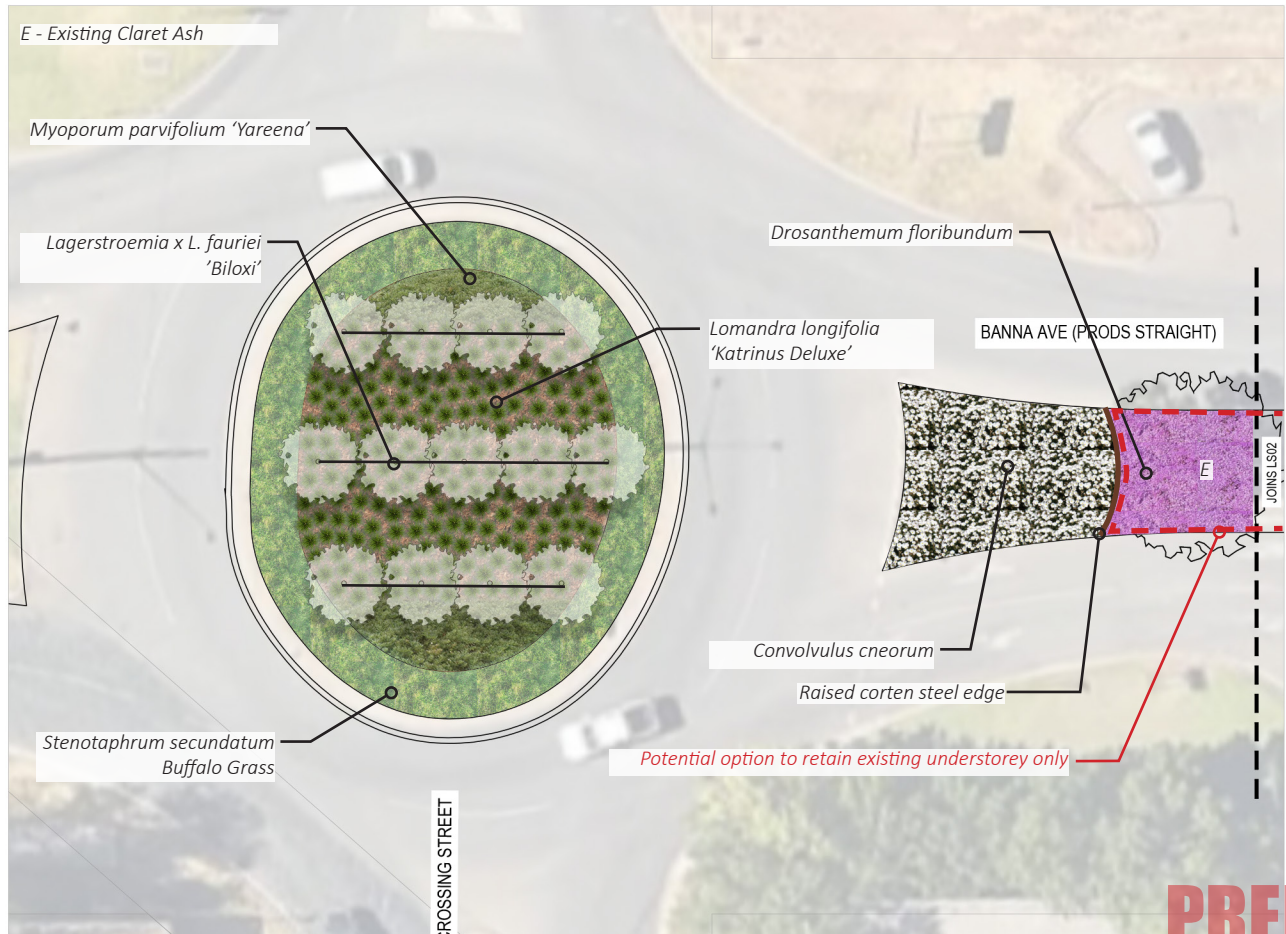


CROSSING STREET ROUNDABOUT

PRELIMINARY

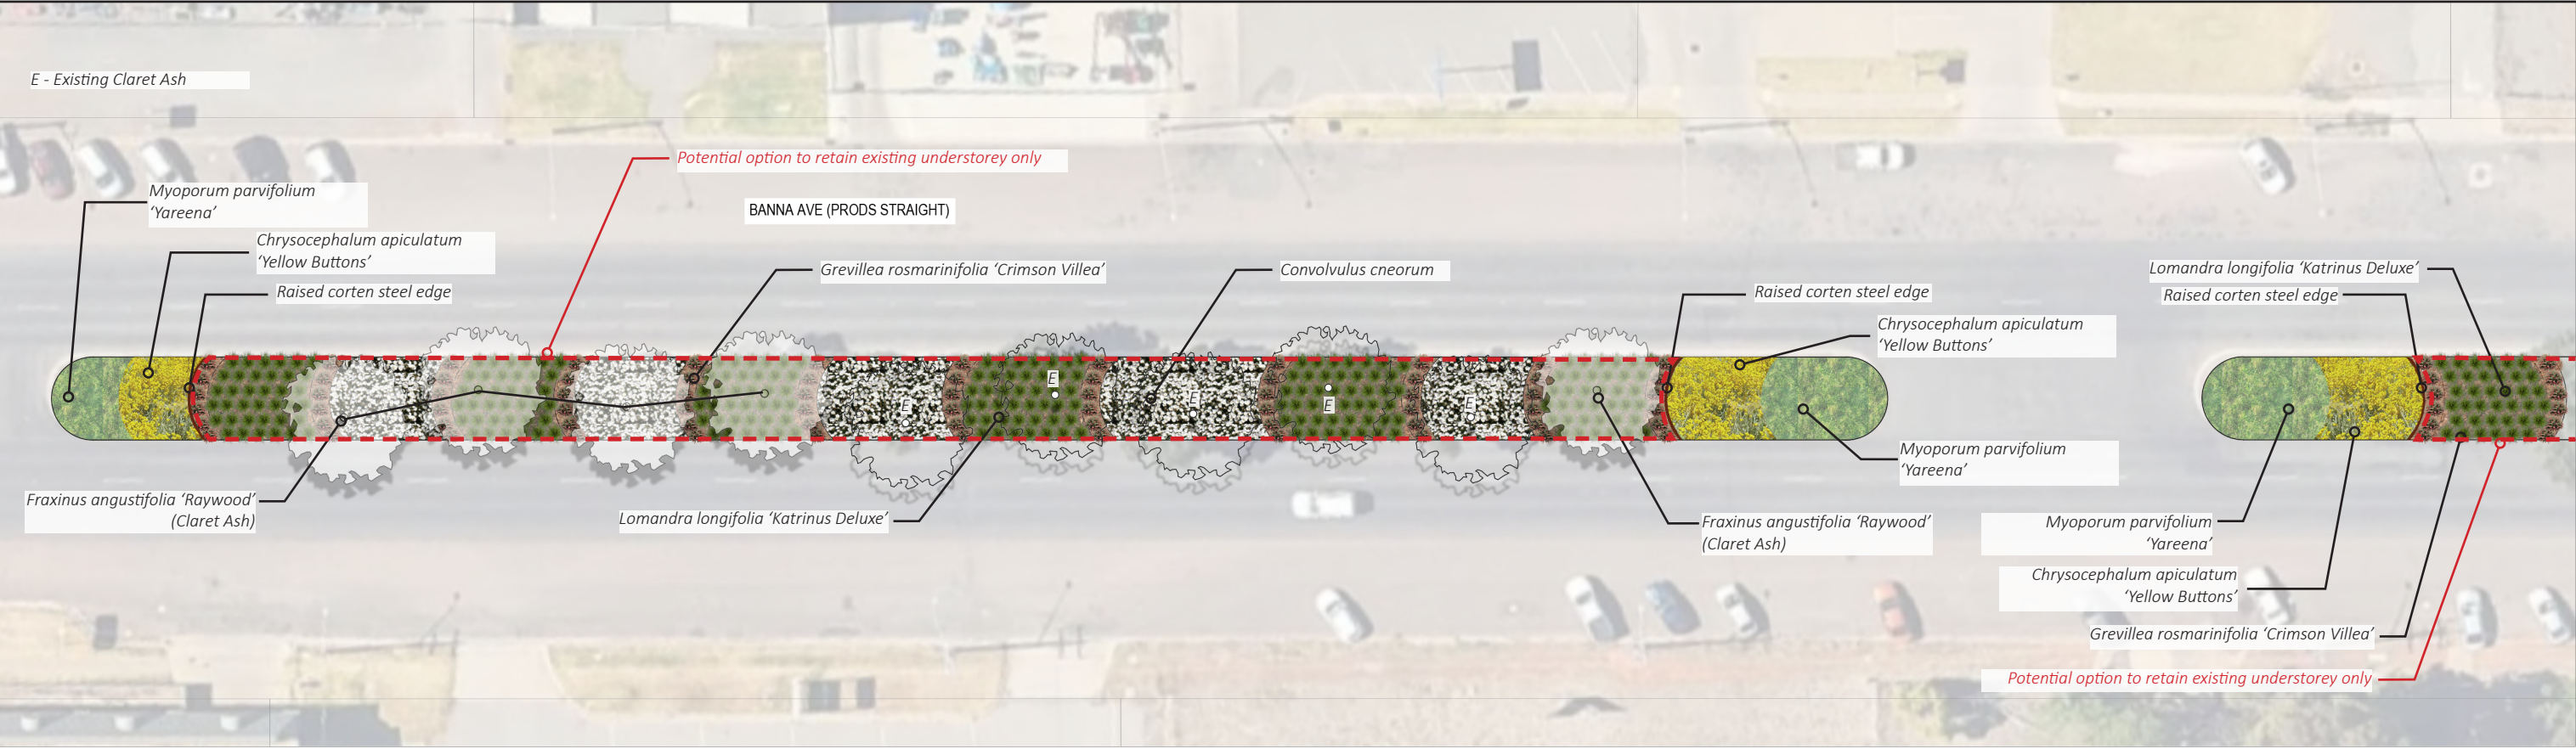


BANNA AVENUE (PRODS STRAIGHT) TYPICAL MEDIAN

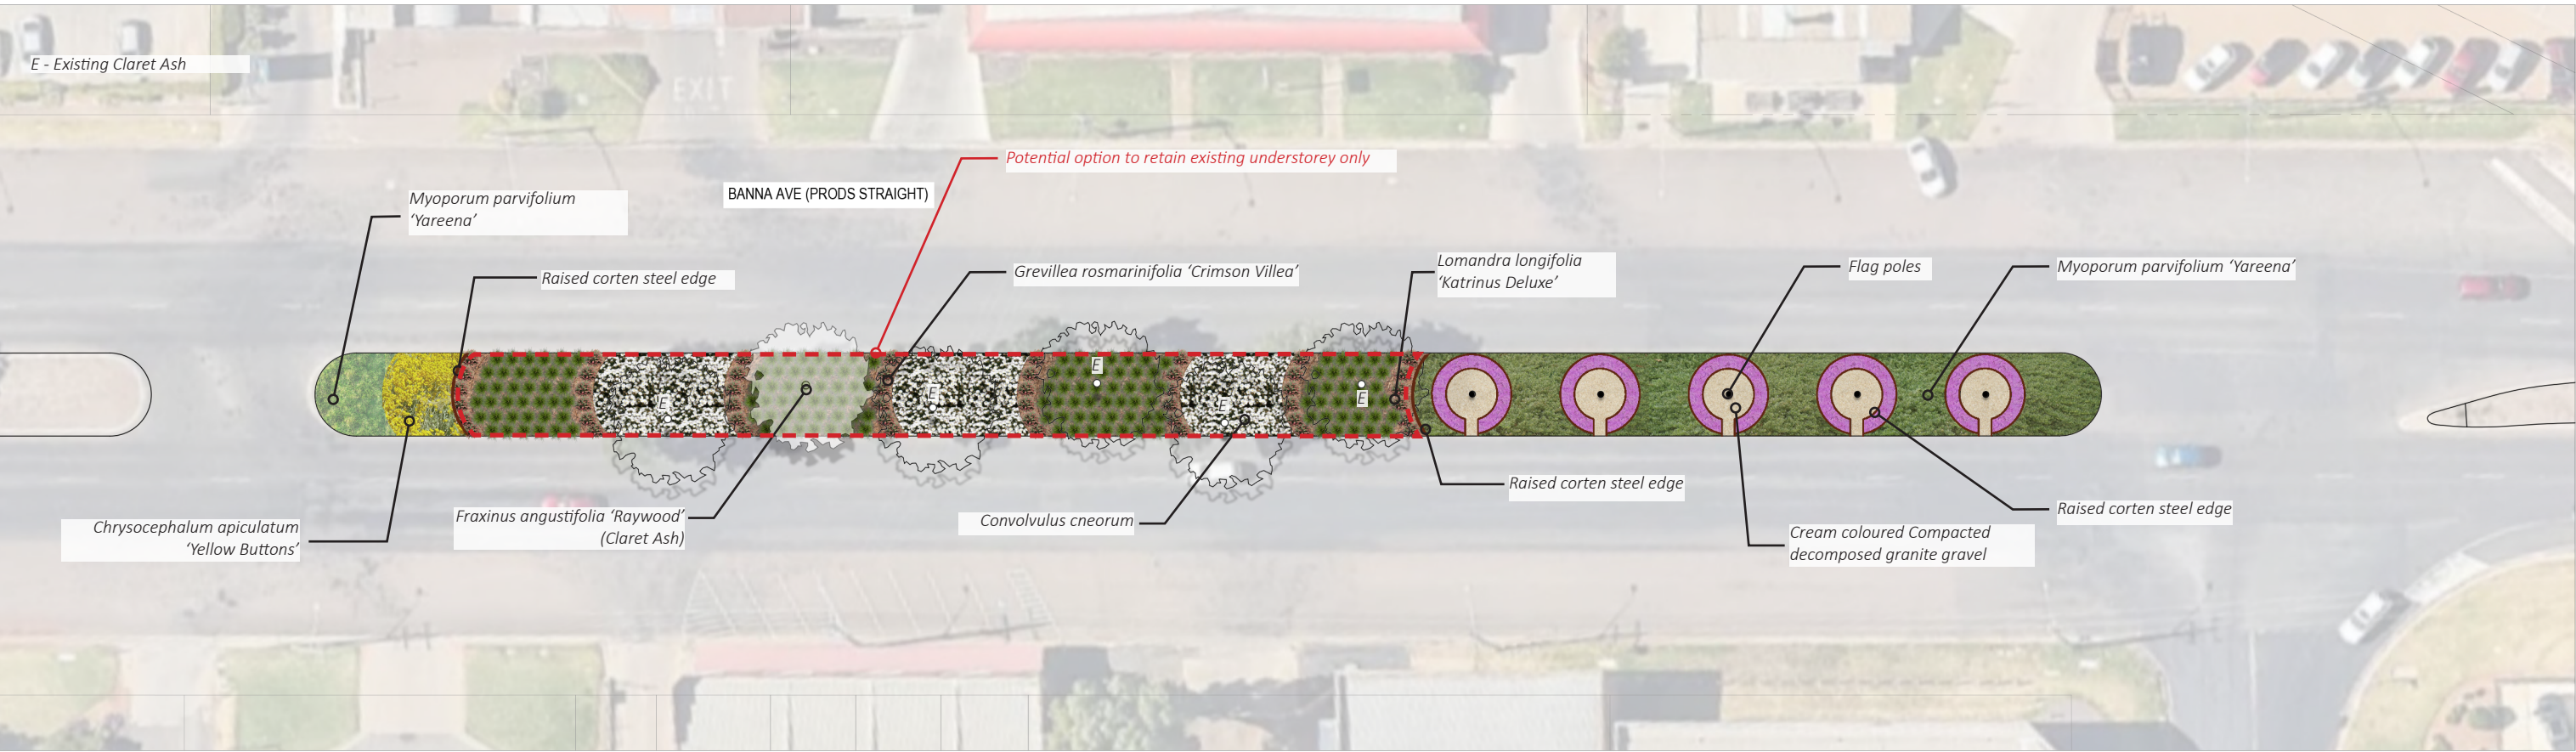


BANNA AVENUE (PRODS STRAIGHT) MEDIAN AND FLAG POLE AREA

PRELIMINARY

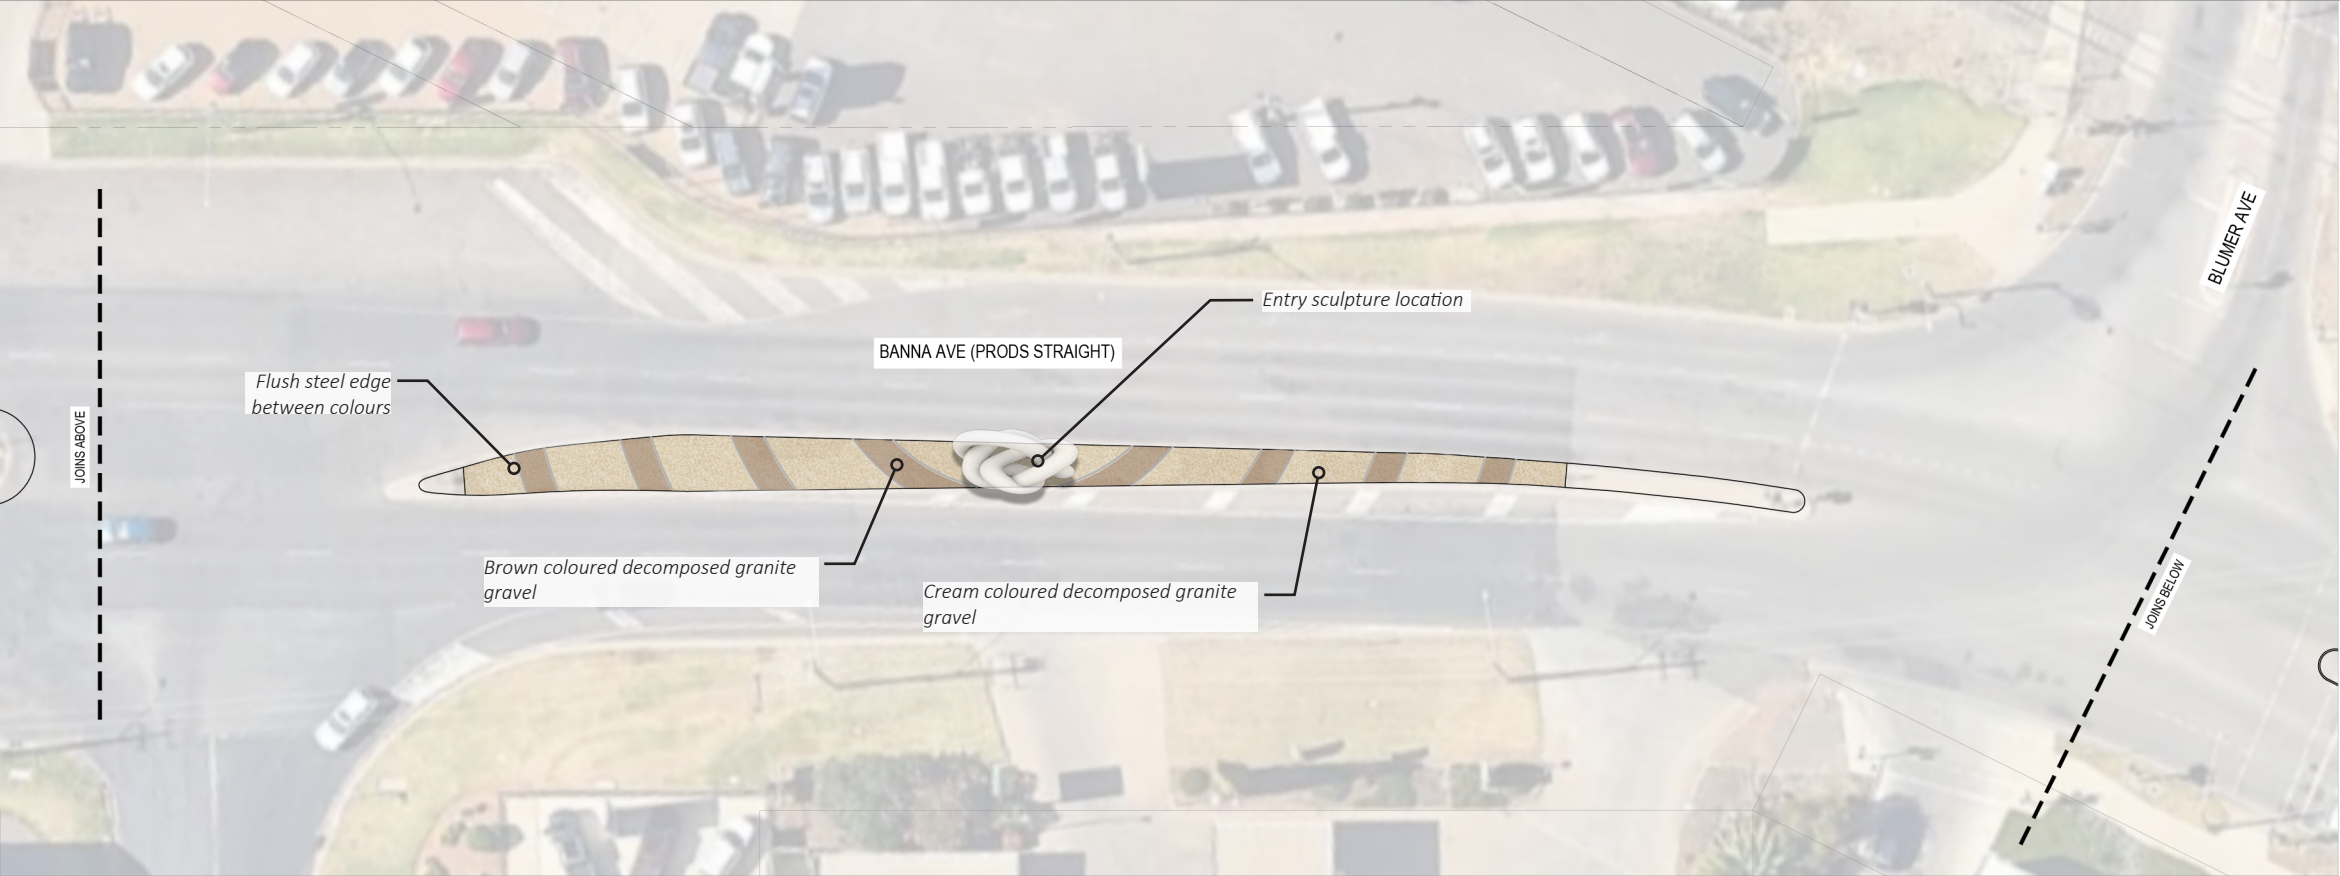


BANNA AVENUE (PRODS STRAIGHT) TYPICAL MEDIAN BLUMER AVENUE INTERSECTION

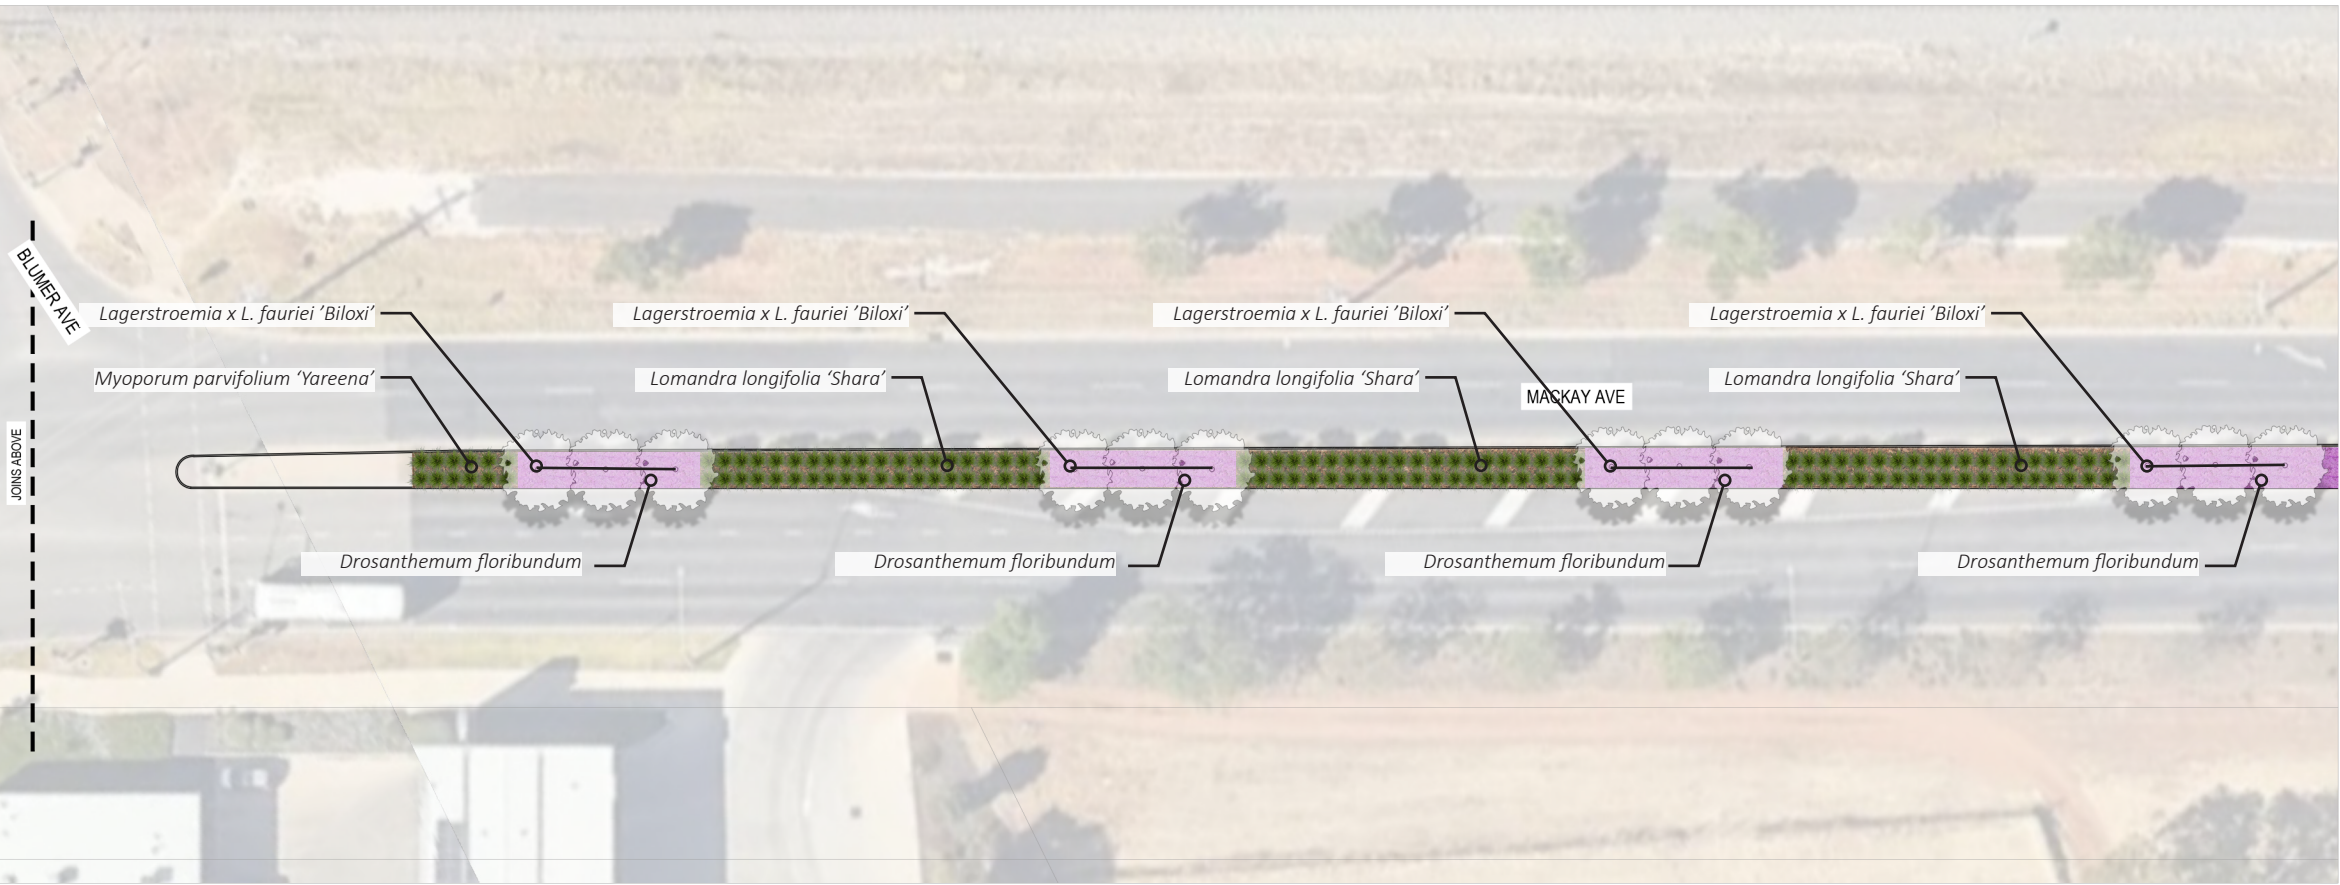


MACKAY AVENUE TYPICAL MEDIAN

PRELIMINARY

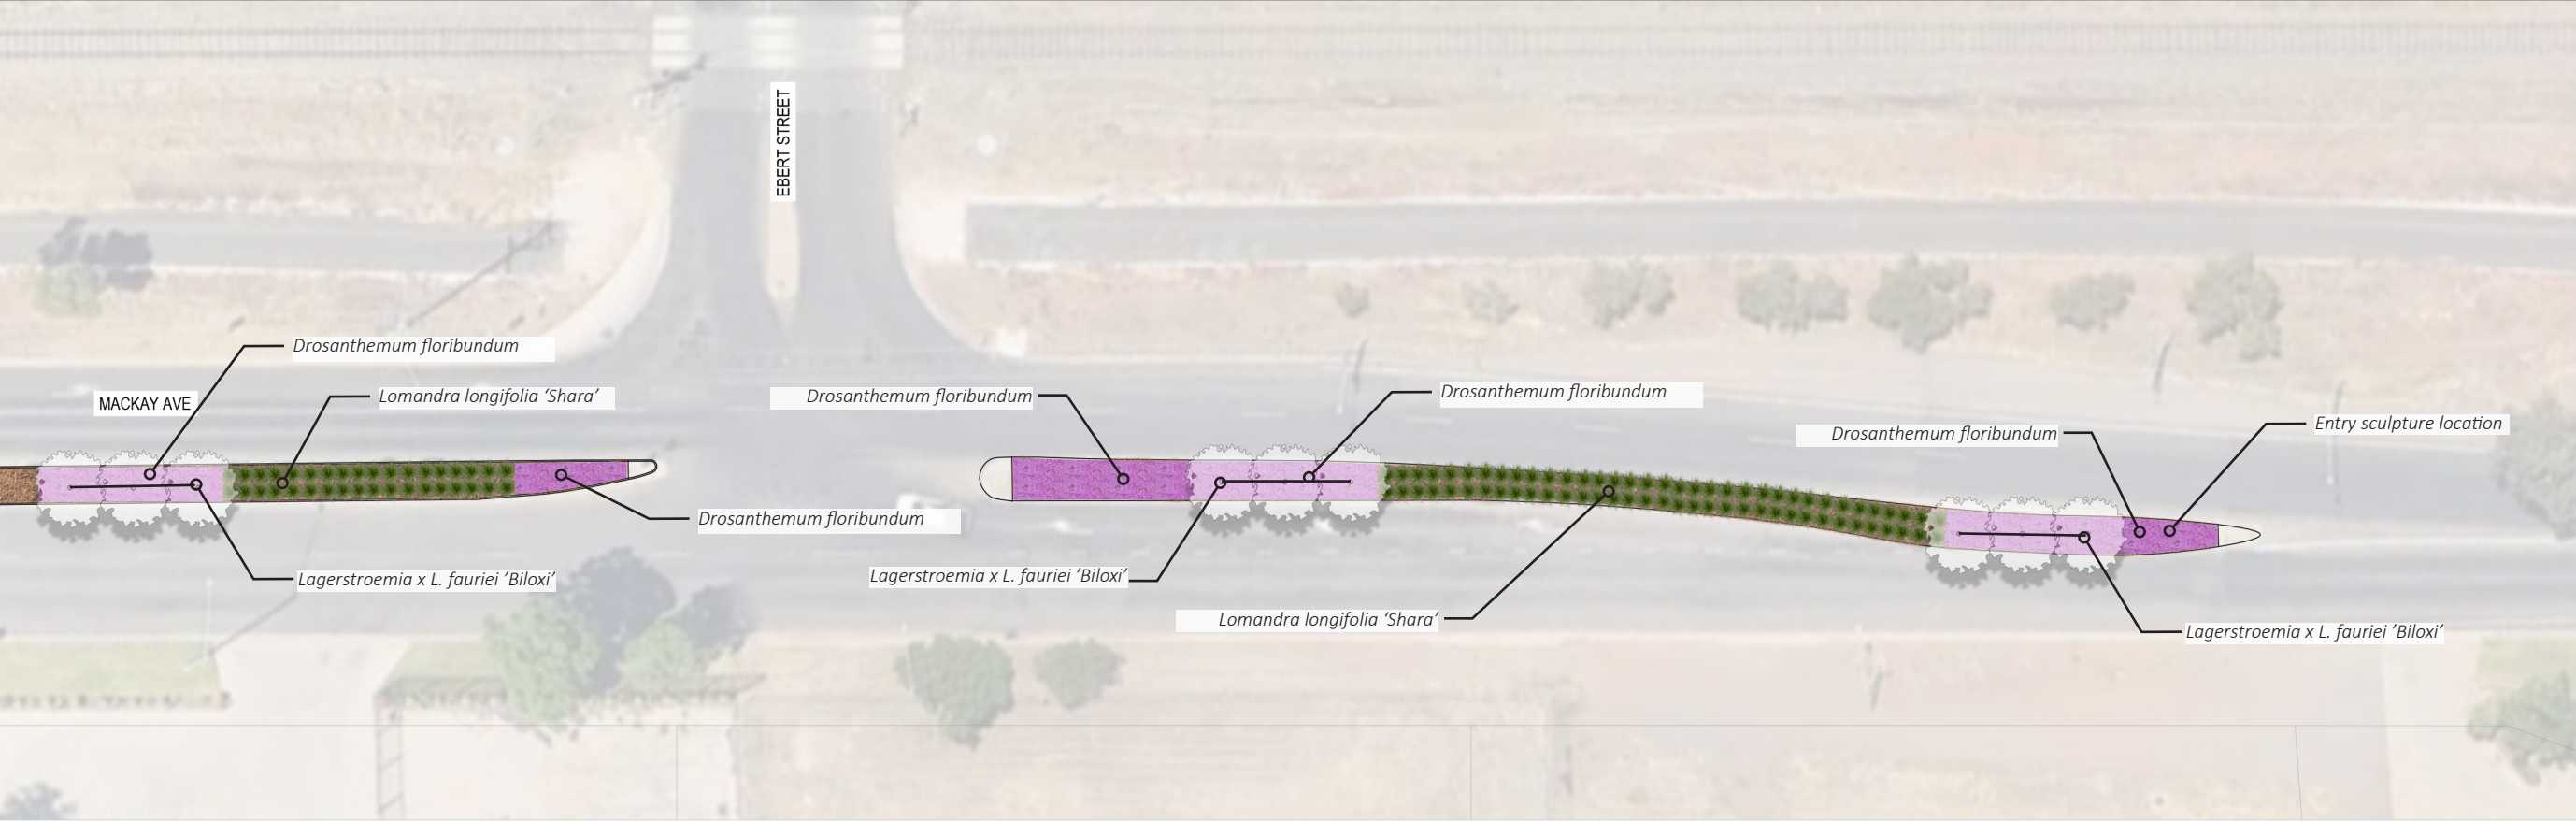


MACKAY AVENUE MEDIAN - EBERT STREET INTERSECTION

PRELIMINARY

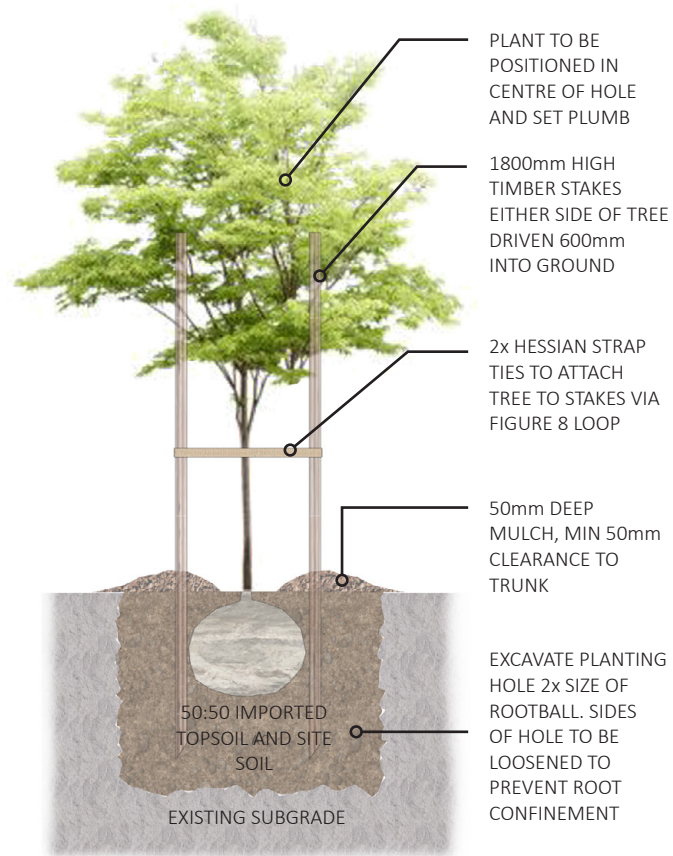

TREE DETAIL NTS

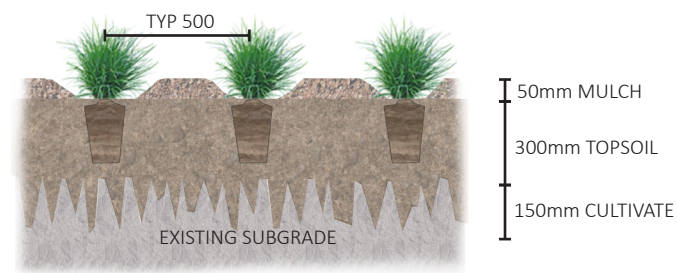

140mm POT DETAIL NTS

PRELIMINARY